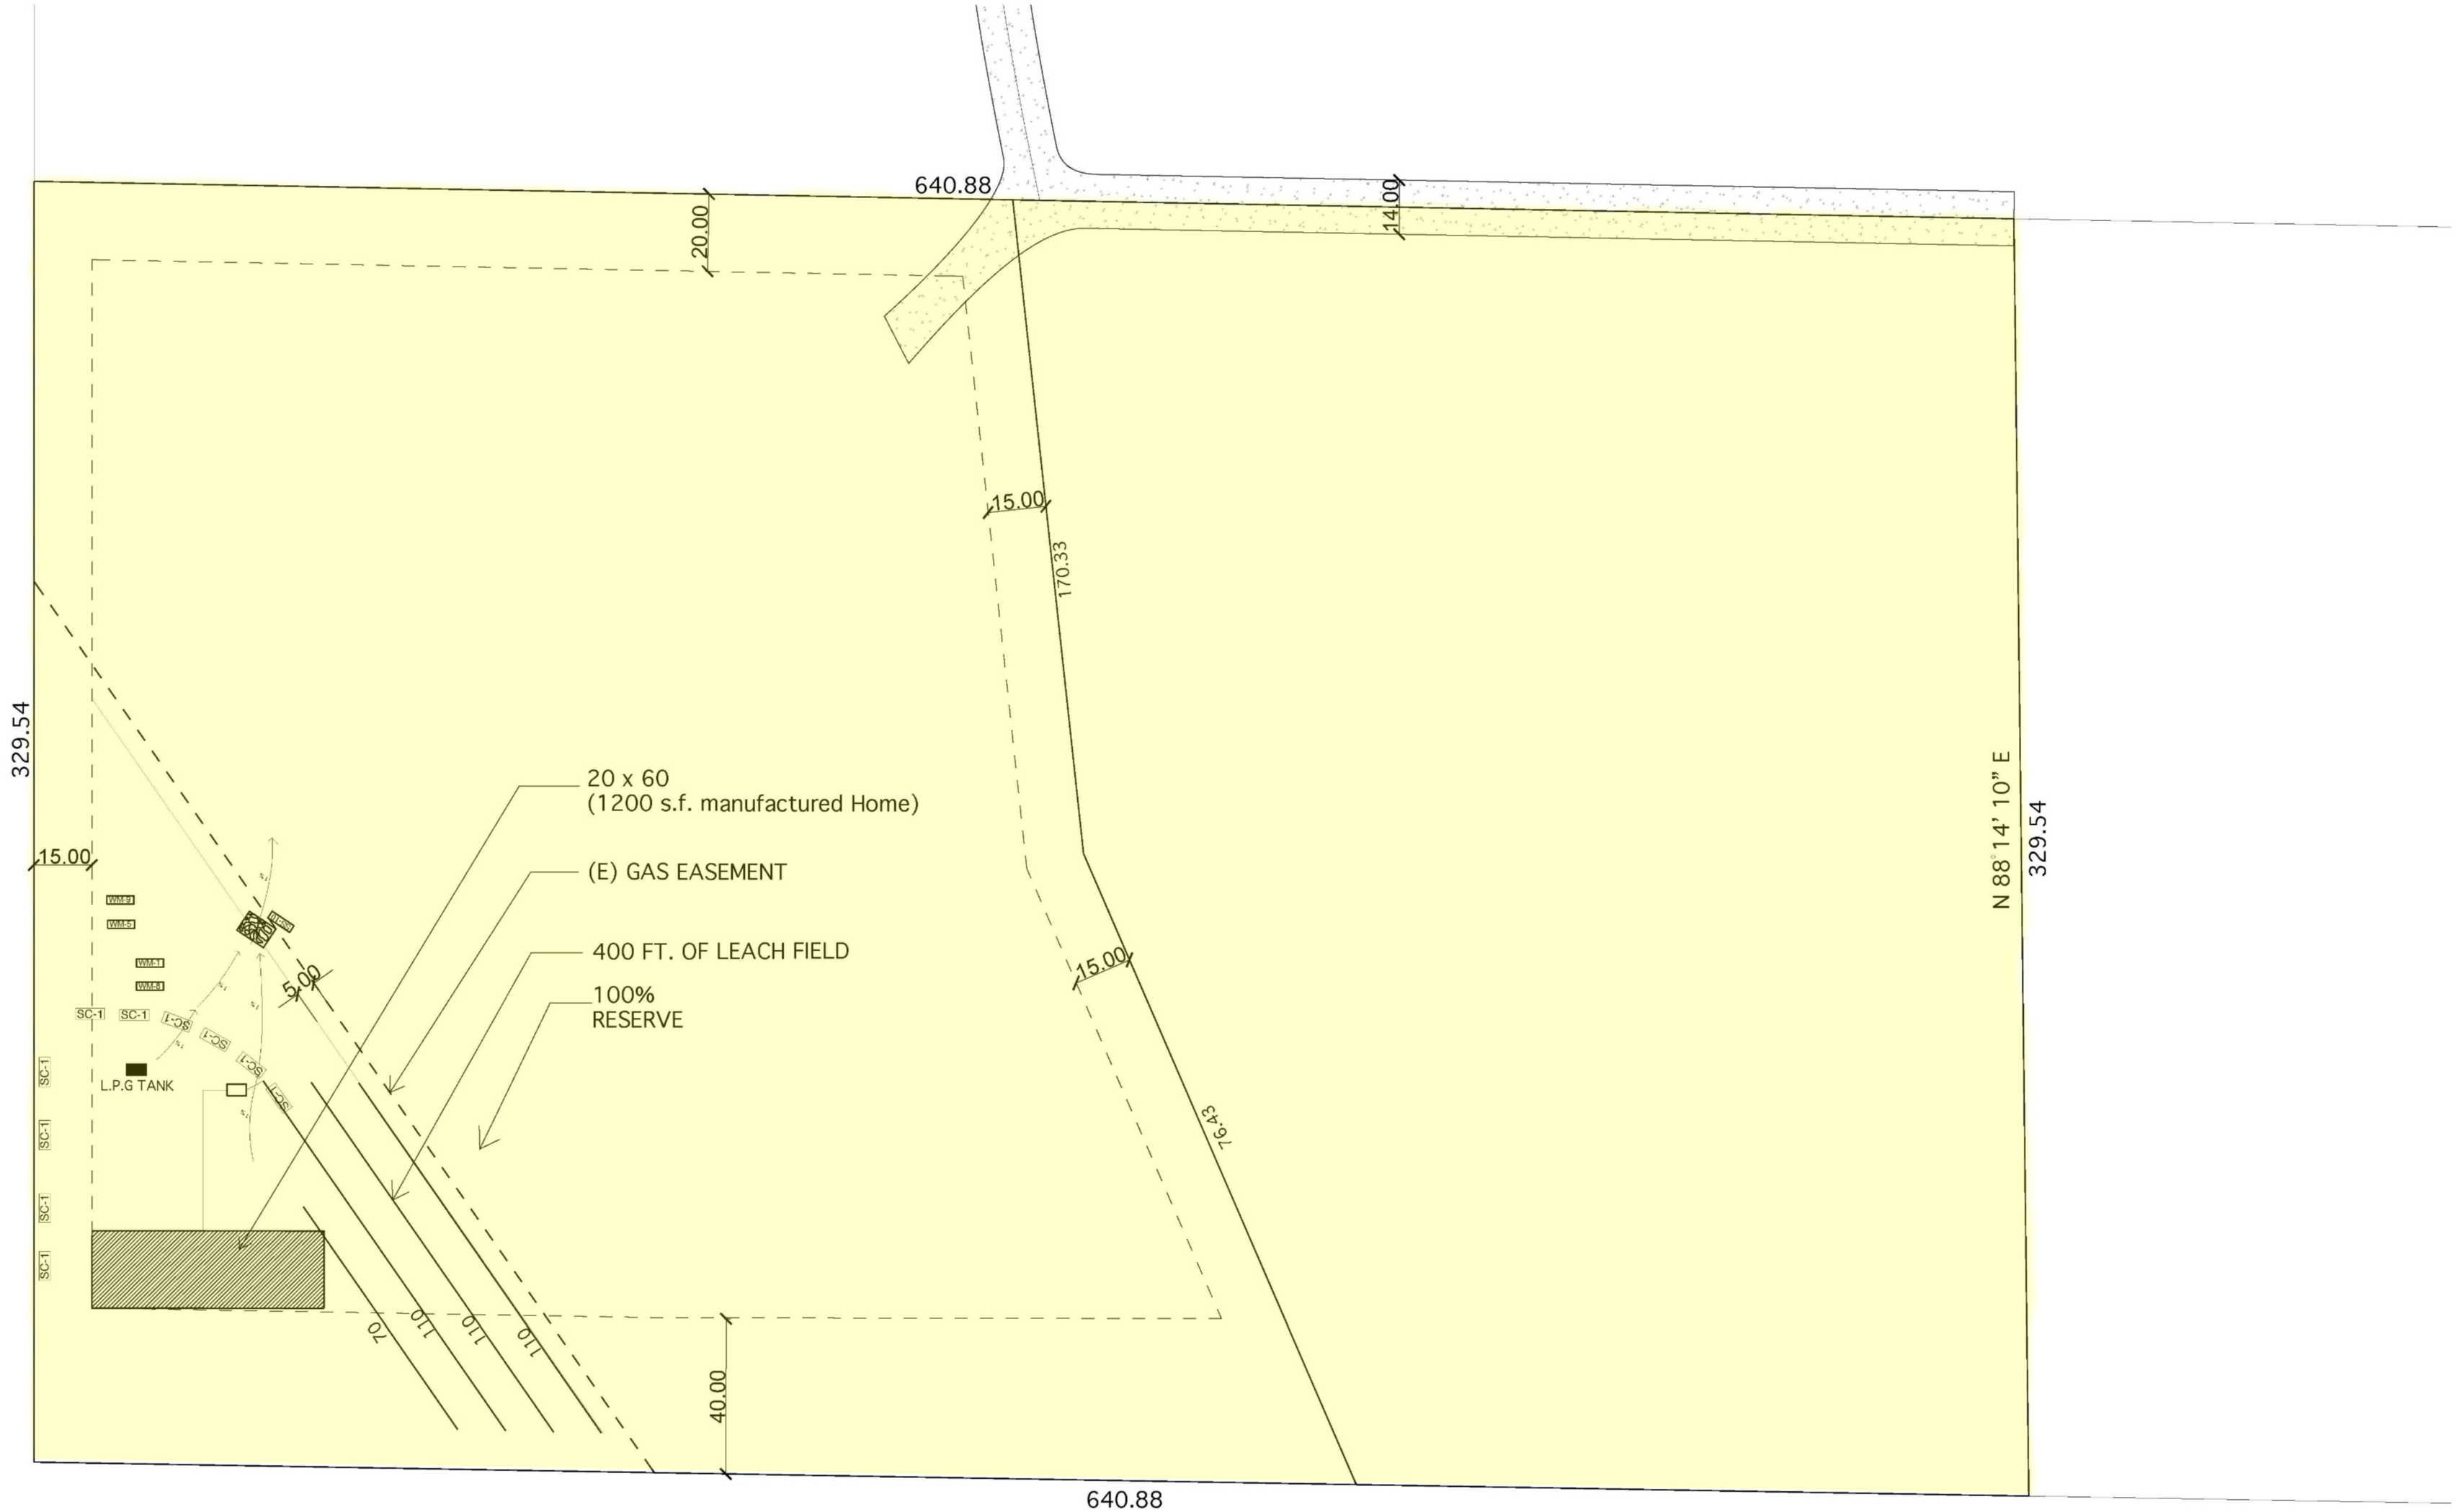

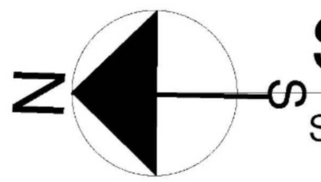

SITE PLAN

SCALE 1"= 10'

REVISION TABLE

NUMBER	DATE	REVISED BY	DESCRIPTION

DRAWINGS PROVIDED BY:

DATE:

11/20/17

SCALE:

SHEET:

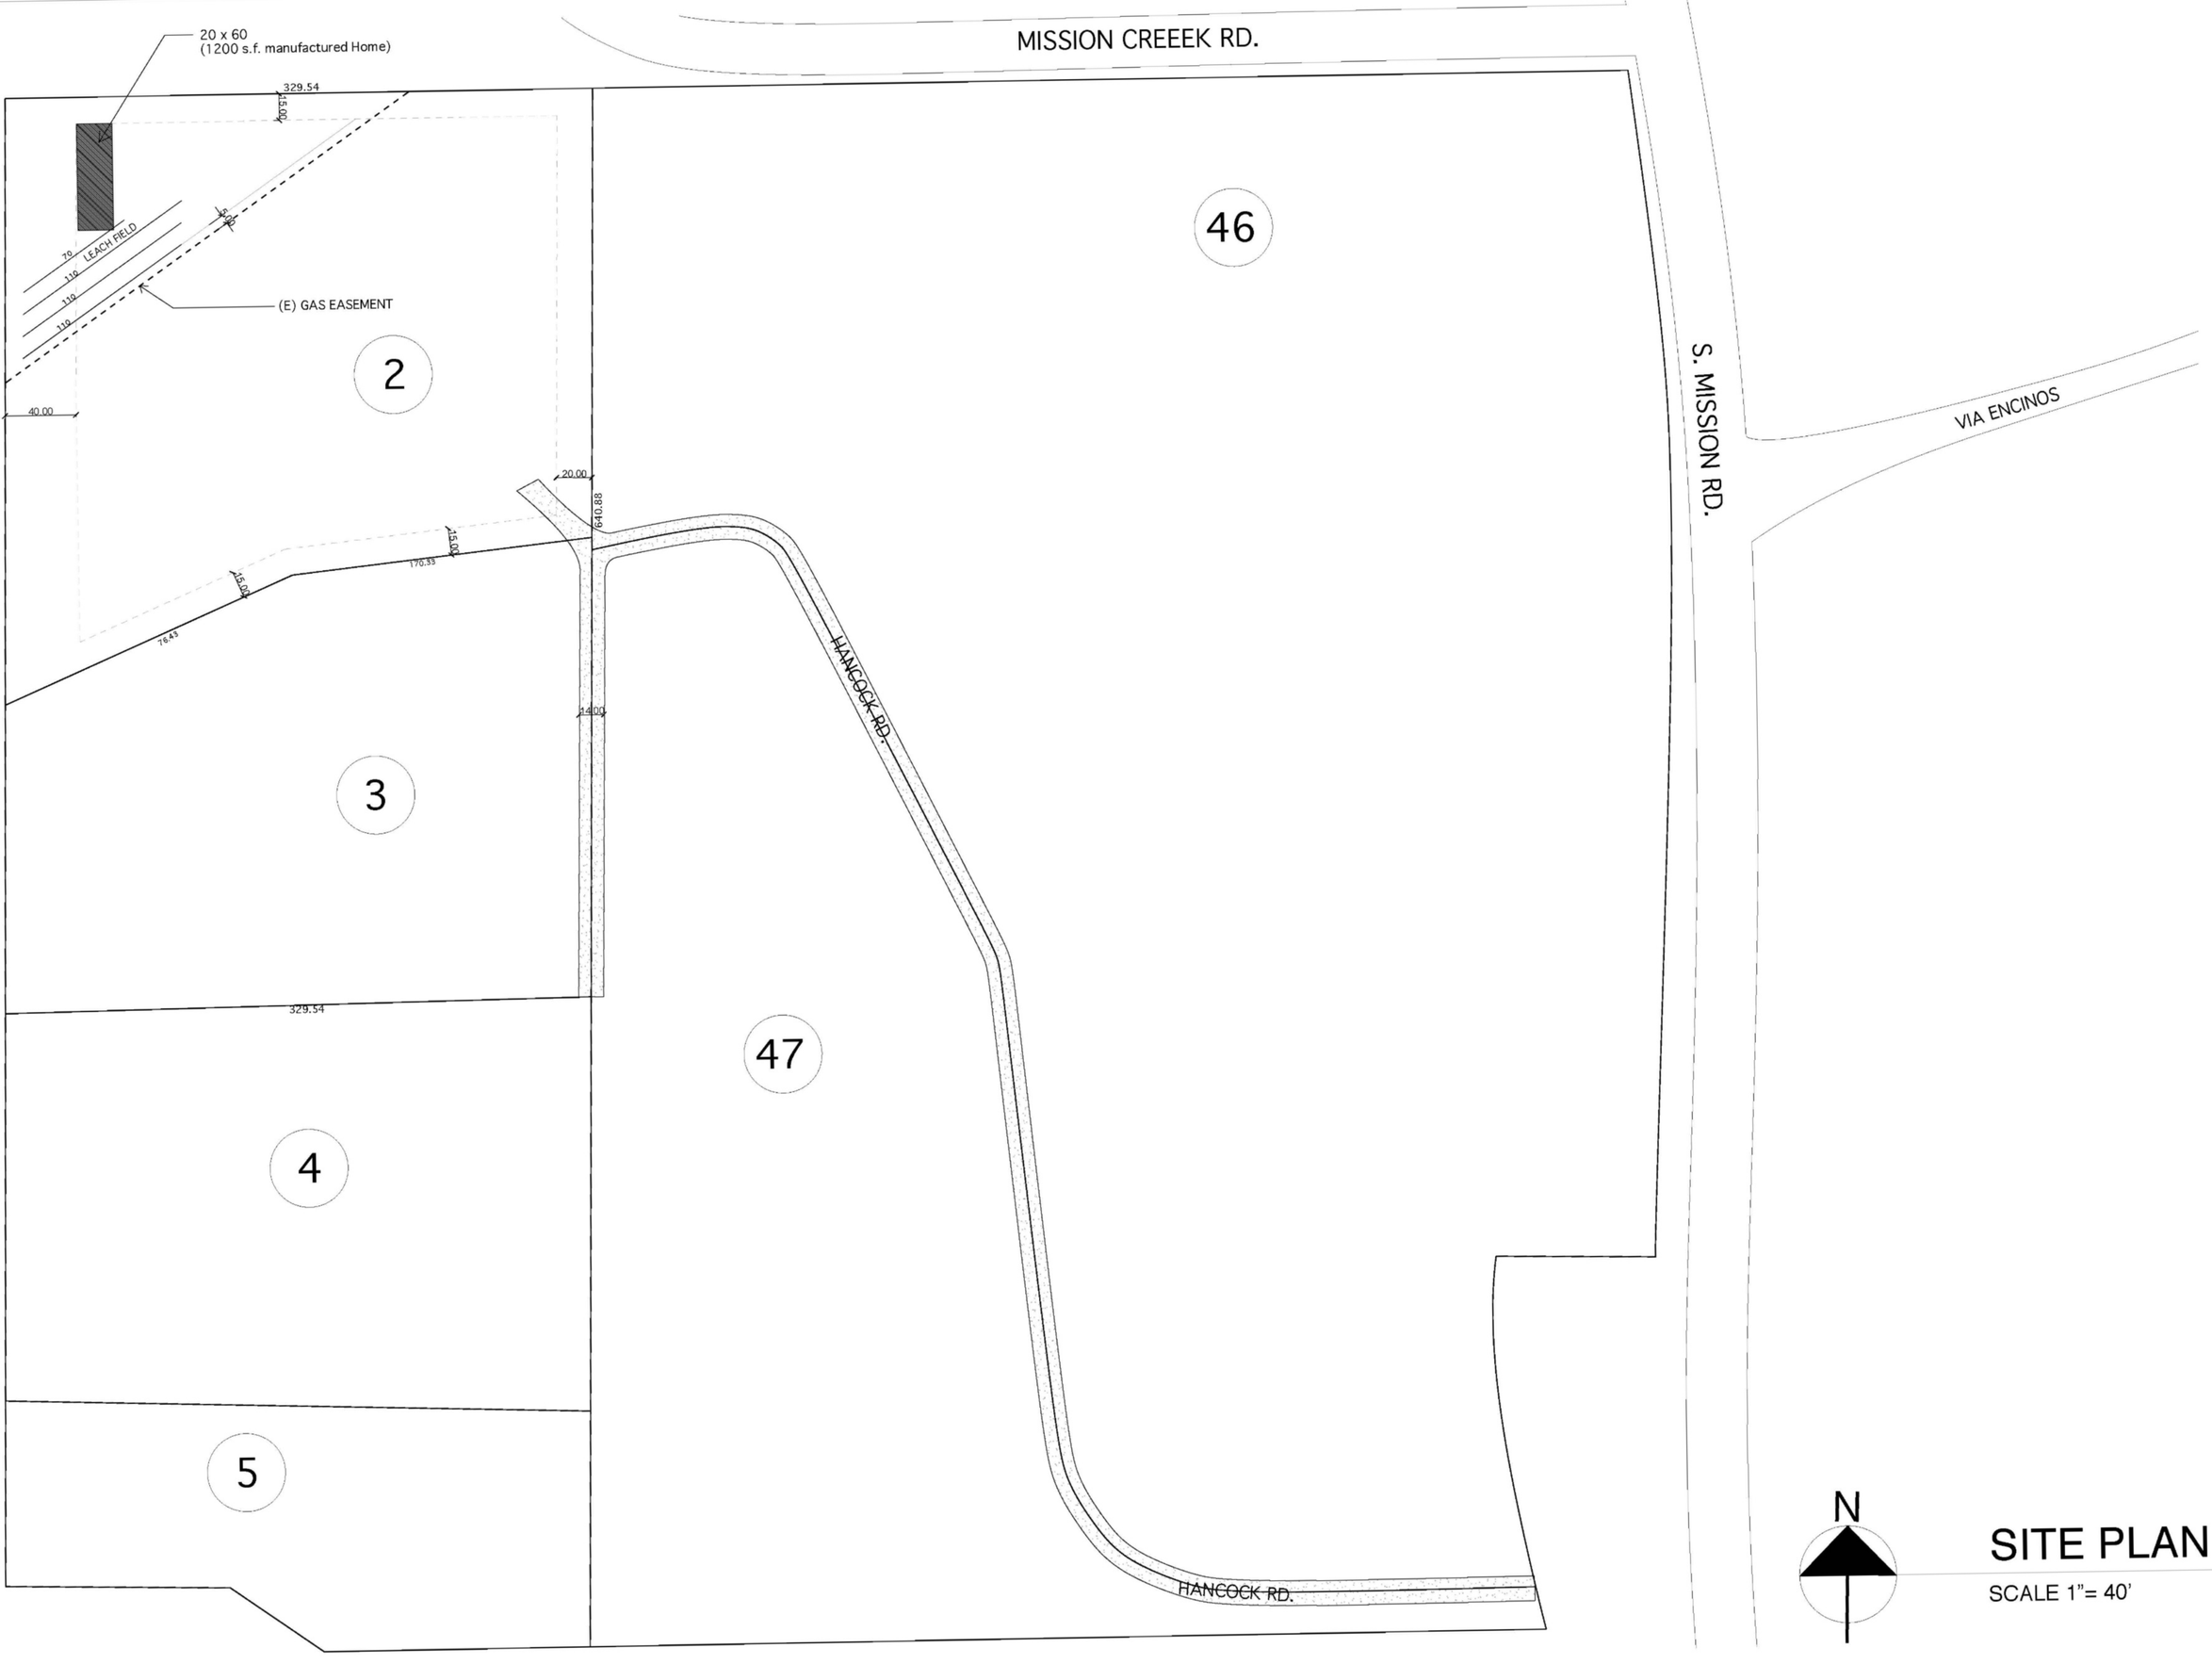

REVISION TABLE

NUMBER	DATE	REVISED BY	DESCRIPTION

DRAWINGS PROVIDED BY:

DATE:
11/20/17

SCALE:

SHEET:

N

SITE PLAN

SCALE 1"= 40'